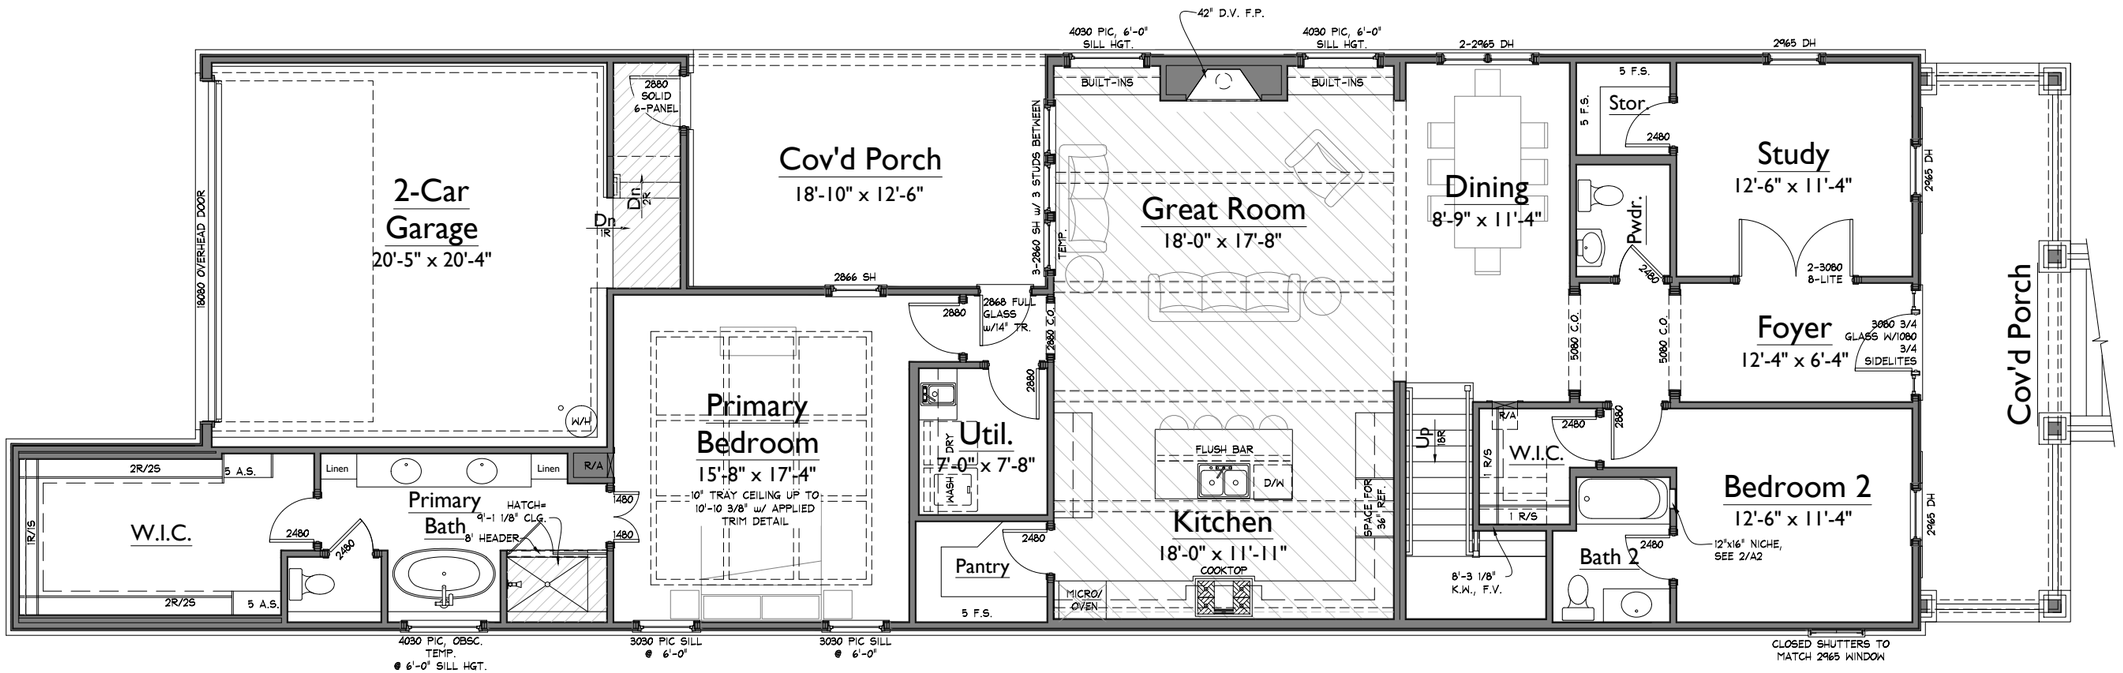


1 LOWER LEVEL FLOOR PLAN
1/8" = 1'-0"

AREAS			
HEATED LIVING	BASEMENT	0	3378
	FIRST FLOOR	2132	
	SECOND FLOOR	1246	
	TOTAL HEATED LIVING	3378	
UNFIN. LIVING	UNFIN. BASEMENT	0	3378
	UNFIN. FIRST FLOOR	0	
	UNFIN. SECOND FLOOR	0	
	TOTAL UNFIN. LIVING	**0**	
MECH.,STOR/OTHER	UNFIN. STORAGE	0	4346
	GARAGE	499	
	COVERED ENTRY	234	
	COVERED PORCHES	235	
	TOTAL OTHER	**968**	
B	LAST CHECKED: 10.12.2026 - KTD		

NOTE: ROOMS ON THIS PLAN ARE ANNOTATED WITH SIZES FOR DEPICTIVE PURPOSES ONLY AND MAY VARY DUE TO A NUMBER OF CONDITIONS. ROOM SIZES ARE MEASURED TO FRAMING WHERE WALLS ARE PRESENT. WHERE NO WALLS ARE PRESENT BETWEEN SPACES, ROOMS AS SIZED MAY OVERLAP SLIGHTLY OR NOT TOUCH.

THIS DESIGN AND ANY DERIVATIVE WORKS ARE THE INTELLECTUAL PROPERTY OF FORD CLASSIC HOMES. COPYRIGHT 2026

PLANS PREPARED BY FORD CLASSIC HOMES
554 FRANKLIN RD., STE.300
FRANKLIN, TN 37069
T.615.503.9727 - F.615.503.9798

INSIGNIA HOMES
554 FRANKLIN RD., STE.300
FRANKLIN, TN 37069
T.615.503.9727 - F.615.503.9798

SOUTHVALE LOT 54, SECT 2
212 EQUINE STREET
CAMILLE 41'

SV054_camiWH41

LAST CHECKED: 08.28.2026 KTD


ISSUE DATE:	
	20 APR 2026 - KTD
	19 MAY 2026 - KTD
	19 JUN 2026 - KTD
	10 JUL 2026 - KTD
1	28 AUG 2026 - KTD

A1

LOWER LEVEL FLOOR PLAN

10/12/26 3:02p
SV054 - REV 1

S:\Projects\Southvale\Sec 2\SV054_camiWH41X-FP01.dwg kevin.davenport 10/12/26 - 3:02 P

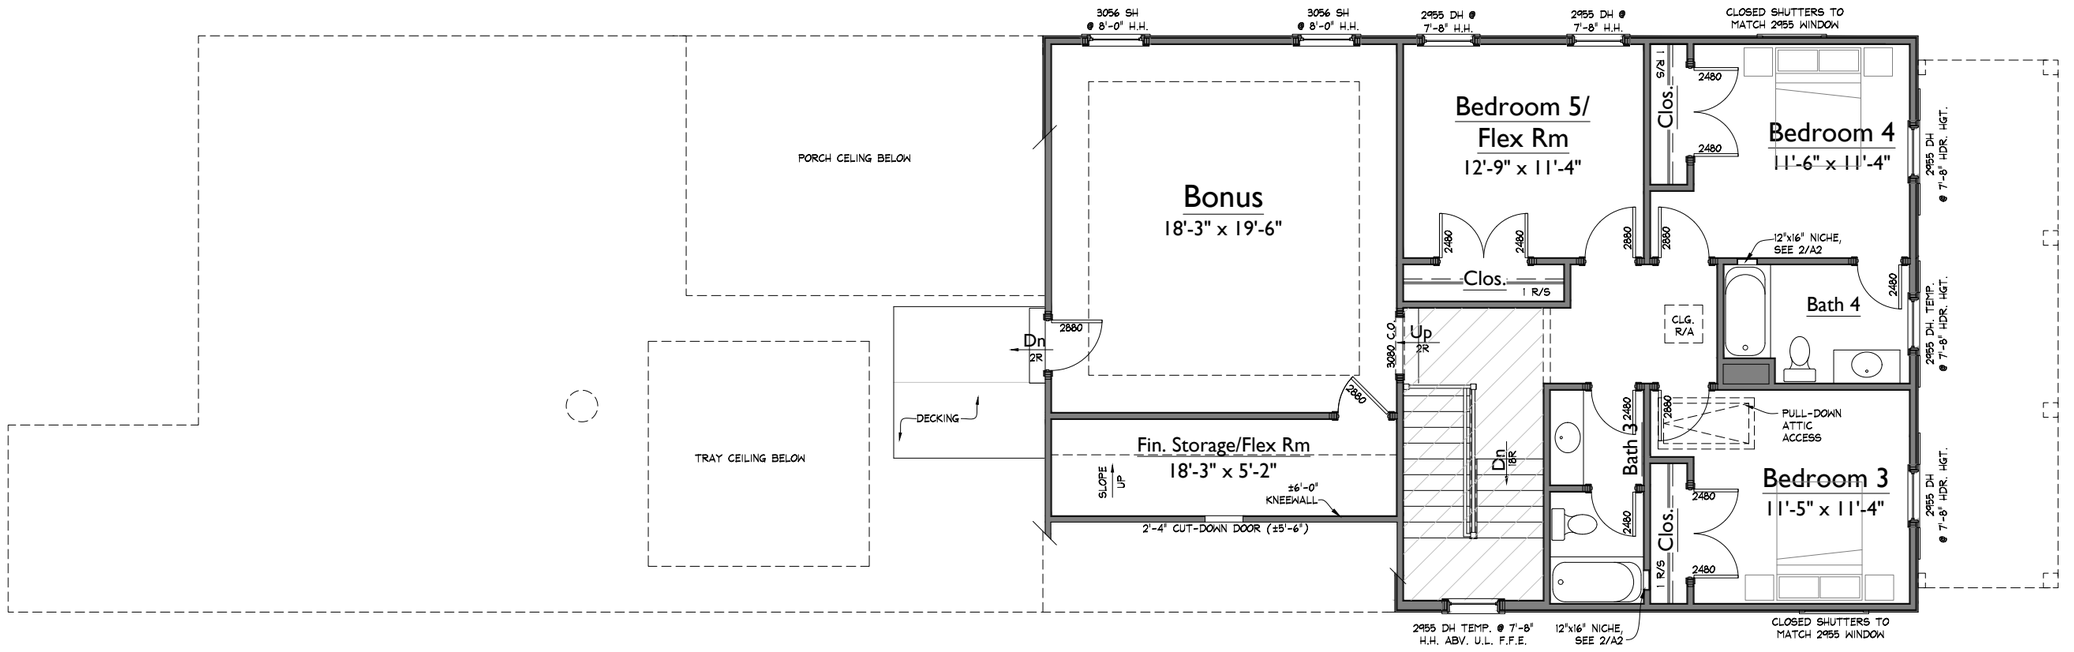

1 UPPER LEVEL FLOOR PLAN
1/8" = 1'-0"

NOTE: ROOMS ON THIS PLAN ARE ANNOTATED WITH SIZES FOR DEPICTIVE PURPOSES ONLY AND MAY VARY DUE TO A NUMBER OF CONDITIONS. ROOM SIZES ARE MEASURED TO FRAMING WHERE WALLS ARE PRESENT. WHERE NO WALLS ARE PRESENT BETWEEN SPACES, ROOMS AS SIZED MAY OVERLAP SLIGHTLY OR NOT TOUCH.

THIS DESIGN AND ANY DERIVATIVE WORKS ARE THE INTELLECTUAL PROPERTY OF FORD CLASSIC HOMES. COPYRIGHT 2026

PLANS PREPARED BY FORD CLASSIC HOMES

554 FRANKLIN RD., STE.300
FRANKLIN, TN 37069
T.615.503.9727 - F.615.503.9798

INSIGNIA HOMES

554 FRANKLIN RD., STE.300
FRANKLIN, TN 37069
T.615.503.9727 - F.615.503.9798

SOUTHVALE LOT 54, SECT 2

212 EQUINE STREET
CAMILLE 41'

SV054_camiWH41

LAST CHECKED: 08.28.2026 KTD

ISSUE DATE:	
	20 APR 2026 - KTD
	19 MAY 2026 - KTD
	19 JUN 2026 - KTD
	10 JUL 2026 - KTD
1	28 AUG 2026 - KTD

A2

UPPER LEVEL FLOOR PLAN

10/12/26 3:02p

SV054 - REV 1

S:\Projects\Southvale\Sec 2\SV054_camiWH41X-FP02.dwg kevin.davenport 10/12/26 3:02 P



2 RIGHT ELEVATION
1/8" = 1'-0"



1 FRONT ELEVATION
1/8" = 1'-0"

PLANS PREPARED BY FORD CLASSIC HOMES

554 FRANKLIN RD., STE.300
FRANKLIN, TN 37069
T.615.503.9727 - F.615.503.9798

INSIGNIA HOMES

554 FRANKLIN RD., STE.300
FRANKLIN, TN 37069
T.615.503.9727 - F.615.503.9798

SOUTHVALE LOT 54, SECT 2

212 EQUINE STREET
CAMILLE 41'

SV054_camiWH41

LAST CHECKED: 08.28.2026 KTD

ISSUE DATE:	
	20 APR 2026 - KTD
	19 MAY 2026 - KTD
	19 JUN 2026 - KTD
	10 JUL 2026 - KTD
1	28 AUG 2026 - KTD

A4

ELEVATIONS

10/12/26 3:02p


SV054 - REV 1

THIS DESIGN AND ANY DERIVATIVE WORKS ARE THE INTELLECTUAL PROPERTY OF FORD CLASSIC HOMES. COPYRIGHT 2026

S:\Projects\Southvale\Sec 2\SV054_camiWH41X-A514-ss.dwg kevin.davenport 10/12/26 - 3:02 P



2 REAR ELEVATION
1/8" = 1'-0"

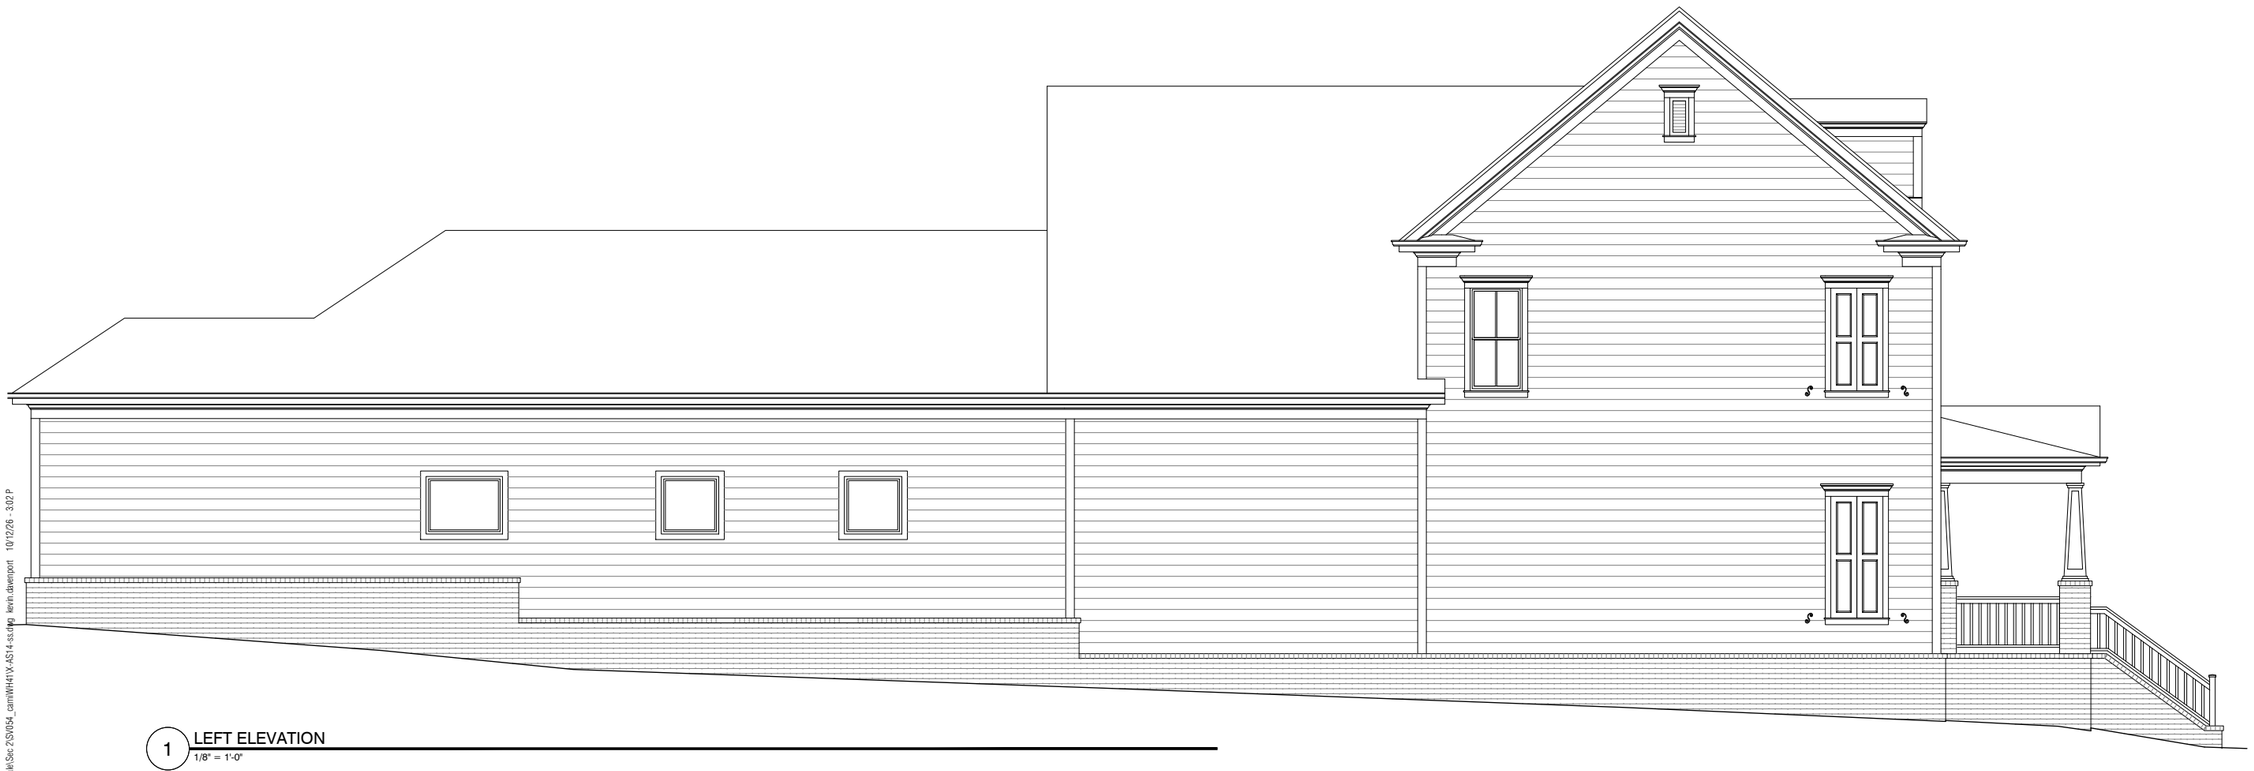

1 LEFT ELEVATION
1/8" = 1'-0"

PLANS PREPARED BY FORD CLASSIC HOMES

554 FRANKLIN RD., STE.300
FRANKLIN, TN 37069
T.615.503.9727 - F.615.503.9798

INSIGNIA HOMES

554 FRANKLIN RD., STE.300
FRANKLIN, TN 37069
T.615.503.9727 - F.615.503.9798

SOUTHVALE LOT 54, SECT 2

212 EQUINE STREET
CAMILLE 41'

SV054_camiWH41

LAST CHECKED: 08.28.2026 KTD

ISSUE DATE:	
	20 APR 2026 - KTD
	19 MAY 2026 - KTD
	19 JUN 2026 - KTD
	10 JUL 2026 - KTD
1	28 AUG 2026 - KTD

A5

ELEVATIONS

10/12/26 3:02p

SV054 - REV 1

THIS DESIGN AND ANY DERIVATIVE WORKS ARE THE INTELLECTUAL PROPERTY OF FORD CLASSIC HOMES. COPYRIGHT 2026

S:\Projects\Southvale\Sec 2\SV054_camiWH41X-AS14.rvt dwg kevin.davenport 10/12/26 - 3:02 P