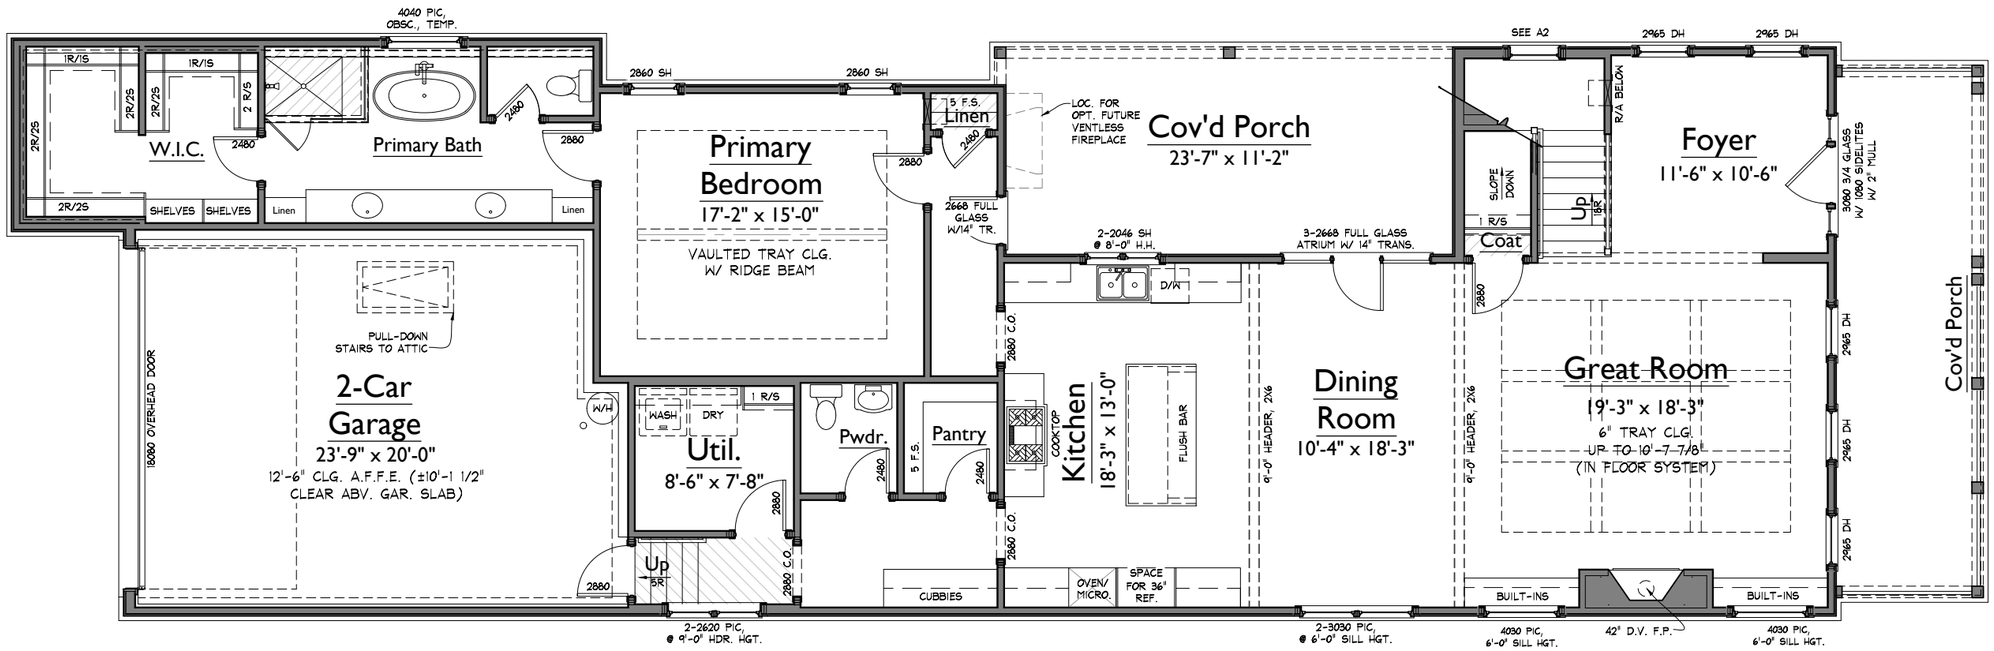


1 LOWER LEVEL FLOOR PLAN
1/8" = 1'-0"

AREAS			
HEATED LIVING	BASEMENT	0	3149
	FIRST FLOOR	1959	
	SECOND FLOOR	1190	
	TOTAL HEATED LIVING	3149	
UNFIN. LIVING	UNFIN. BASEMENT	0	3149
	UNFIN. FIRST FLOOR	0	
	UNFIN. SECOND FLOOR	0	
	TOTAL UNFIN. LIVING	0	
MECH./STOR/OTHER	UNFIN. STORAGE	0	4172
	GARAGE	528	
	COVERED ENTRY	229	
	COVERED PORCHES	266	
	TOTAL OTHER	**1023**	
B	LAST CHECKED: 07.28.2026		

NOTE: ROOMS ON THIS PLAN ARE ANNOTATED WITH SIZES FOR DEPICTIVE PURPOSES ONLY AND MAY VARY DUE TO A NUMBER OF CONDITIONS. ROOM SIZES ARE MEASURED TO FRAMING WHERE WALLS ARE PRESENT. WHERE NO WALLS ARE PRESENT BETWEEN SPACES, ROOMS AS SIZED MAY OVERLAP SLIGHTLY OR NOT TOUCH.

FORD CLASSIC HOMES
554 FRANKLIN ROAD, SUITE 300 | FRANKLIN, TN 37069
p. 615.503.9727 | f. 615.503.9798

SOUTHVALE LOT 059
SECTION 2 - 112 EQUINE STREET
ANNABELLE 2 41'
SV059_ann2SV41

LAST CHECKED: 09.25.2026 KJK


ISSUE DATE:	
	23 JUN 2026 - NML
	15 JUL 2026 - KJK
P	28 JUL 2026 - KJK
C	03 AUG 2026 - KJK
1	25 SEP 2026 - KJK

A1

LOWER LEVEL FLOOR PLAN

09/25/26 8:46a
SV059 - REV.1

S:\Projects\Southvale\Sec 2\SV059_ann2SV41X-FP01.dwg katie.king 09/25/26 - 8:46 A

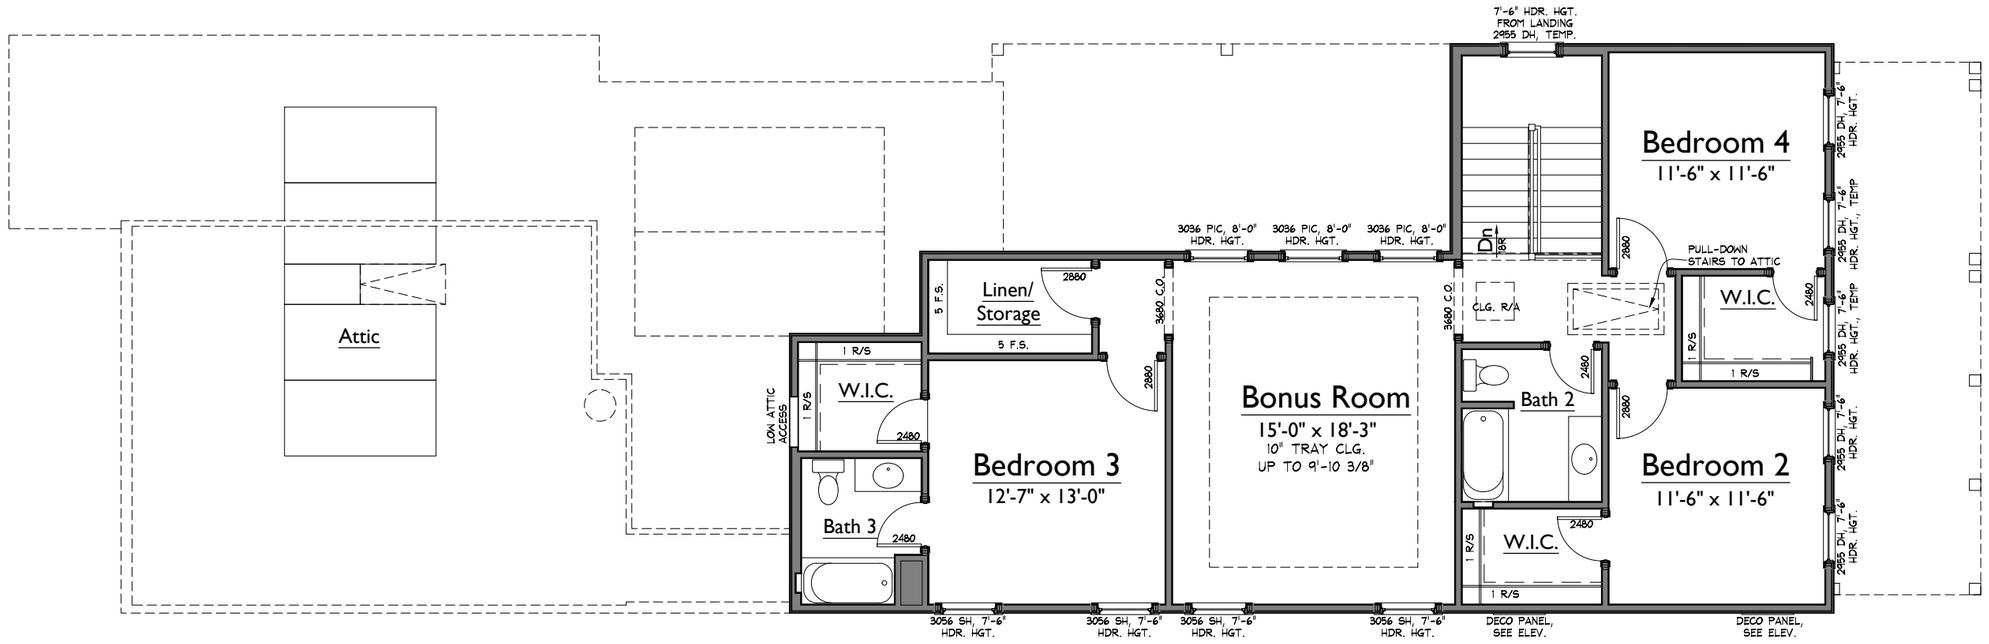

1 UPPER LEVEL FLOOR PLAN
1/8" = 1'-0"

NOTE: ROOMS ON THIS PLAN ARE ANNOTATED WITH SIZES FOR DEPICTIVE PURPOSES ONLY AND MAY VARY DUE TO A NUMBER OF CONDITIONS. ROOM SIZES ARE MEASURED TO FRAMING WHERE WALLS ARE PRESENT. WHERE NO WALLS ARE PRESENT BETWEEN SPACES, ROOMS AS SIZED MAY OVERLAP SLIGHTLY OR NOT TOUCH.

S:\Projects\Southvale\Sec 2\SV059_ann2SV41X-FP02.dwg katie.king 09/25/26 - 8:46 A

FORD CLASSIC HOMES
554 FRANKLIN ROAD, SUITE 300 | FRANKLIN, TN 37069
p. 615.503.9727 | f. 615.503.9798

SOUTHVALE LOT 059

SECTION 2 - 112 EQUINE STREET

ANNABELLE 2 41'

SV059_ann2SV41

LAST CHECKED: 07.28.2026 KJK

ISSUE DATE:	
	23 JUN 2026 - NML
	15 JUL 2026 - KJK
P	28 JUL 2026 - KJK
C	03 AUG 2026 - KJK
1	25 SEP 2026 - KJK

A2

UPPER LEVEL FLOOR PLAN

09/25/26 8:46a

SV059 - REV.1



2 LEFT ELEVATION
1/8" = 1'-0"



1 FRONT ELEVATION
1/8" = 1'-0"

FORD CLASSIC HOMES
554 FRANKLIN ROAD, SUITE 300 | FRANKLIN, TN 37069
p. 615.503.9727 | f. 615.503.9798

SOUTHVALE LOT 059

SECTION 2 - 112 EQUINE STREET

ANNABELLE 2 41'

SV059_ann2SV41

LAST CHECKED: 07.28.2026 KJK

ISSUE DATE:	
	23 JUN 2026 - NML
	15 JUL 2026 - KJK
P	28 JUL 2026 - KJK
C	03 AUG 2026 - KJK
1	25 SEP 2026 - KJK


A4

ELEVATIONS

09/25/26 8:46a

SV059 - REV.1

S:\Projects\Southvale\Sec 2\SV059_ann2SV41X.BC18.sn.dwg katie.king 09/25/26 - 8:46 A

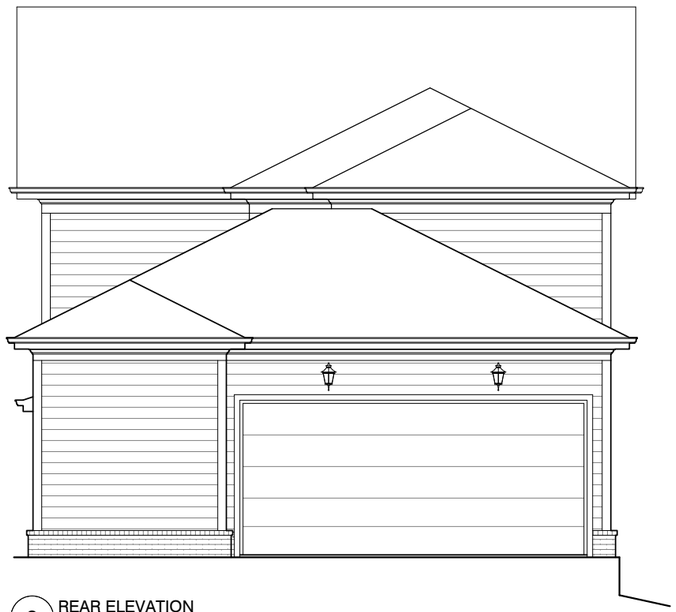

2 REAR ELEVATION
1/8" = 1'-0"



1 RIGHT ELEVATION
1/8" = 1'-0"

FORD CLASSIC HOMES
554 FRANKLIN ROAD, SUITE 300 | FRANKLIN, TN 37069
p. 615.503.9727 | f. 615.503.9798

SOUTHVALE LOT 059

SECTION 2 - 112 EQUINE STREET
ANNABELLE 2 41'

SV059_ann2SV41

LAST CHECKED: 07.28.2026 KJK

ISSUE DATE:	
	23 JUN 2026 - NML
	15 JUL 2026 - KJK
P	28 JUL 2026 - KJK
C	03 AUG 2026 - KJK
1	25 SEP 2026 - KJK

A5

ELEVATIONS

09/25/26 8:47a
SV059 - REV.1

S:\Projects\Southvale\Sec 2\SV059_ann2SV41X-BC18 sm.dwg katie.king 09/25/26 - 8:47 A